Junction Improvements
Water Lane (E15)
January 2026

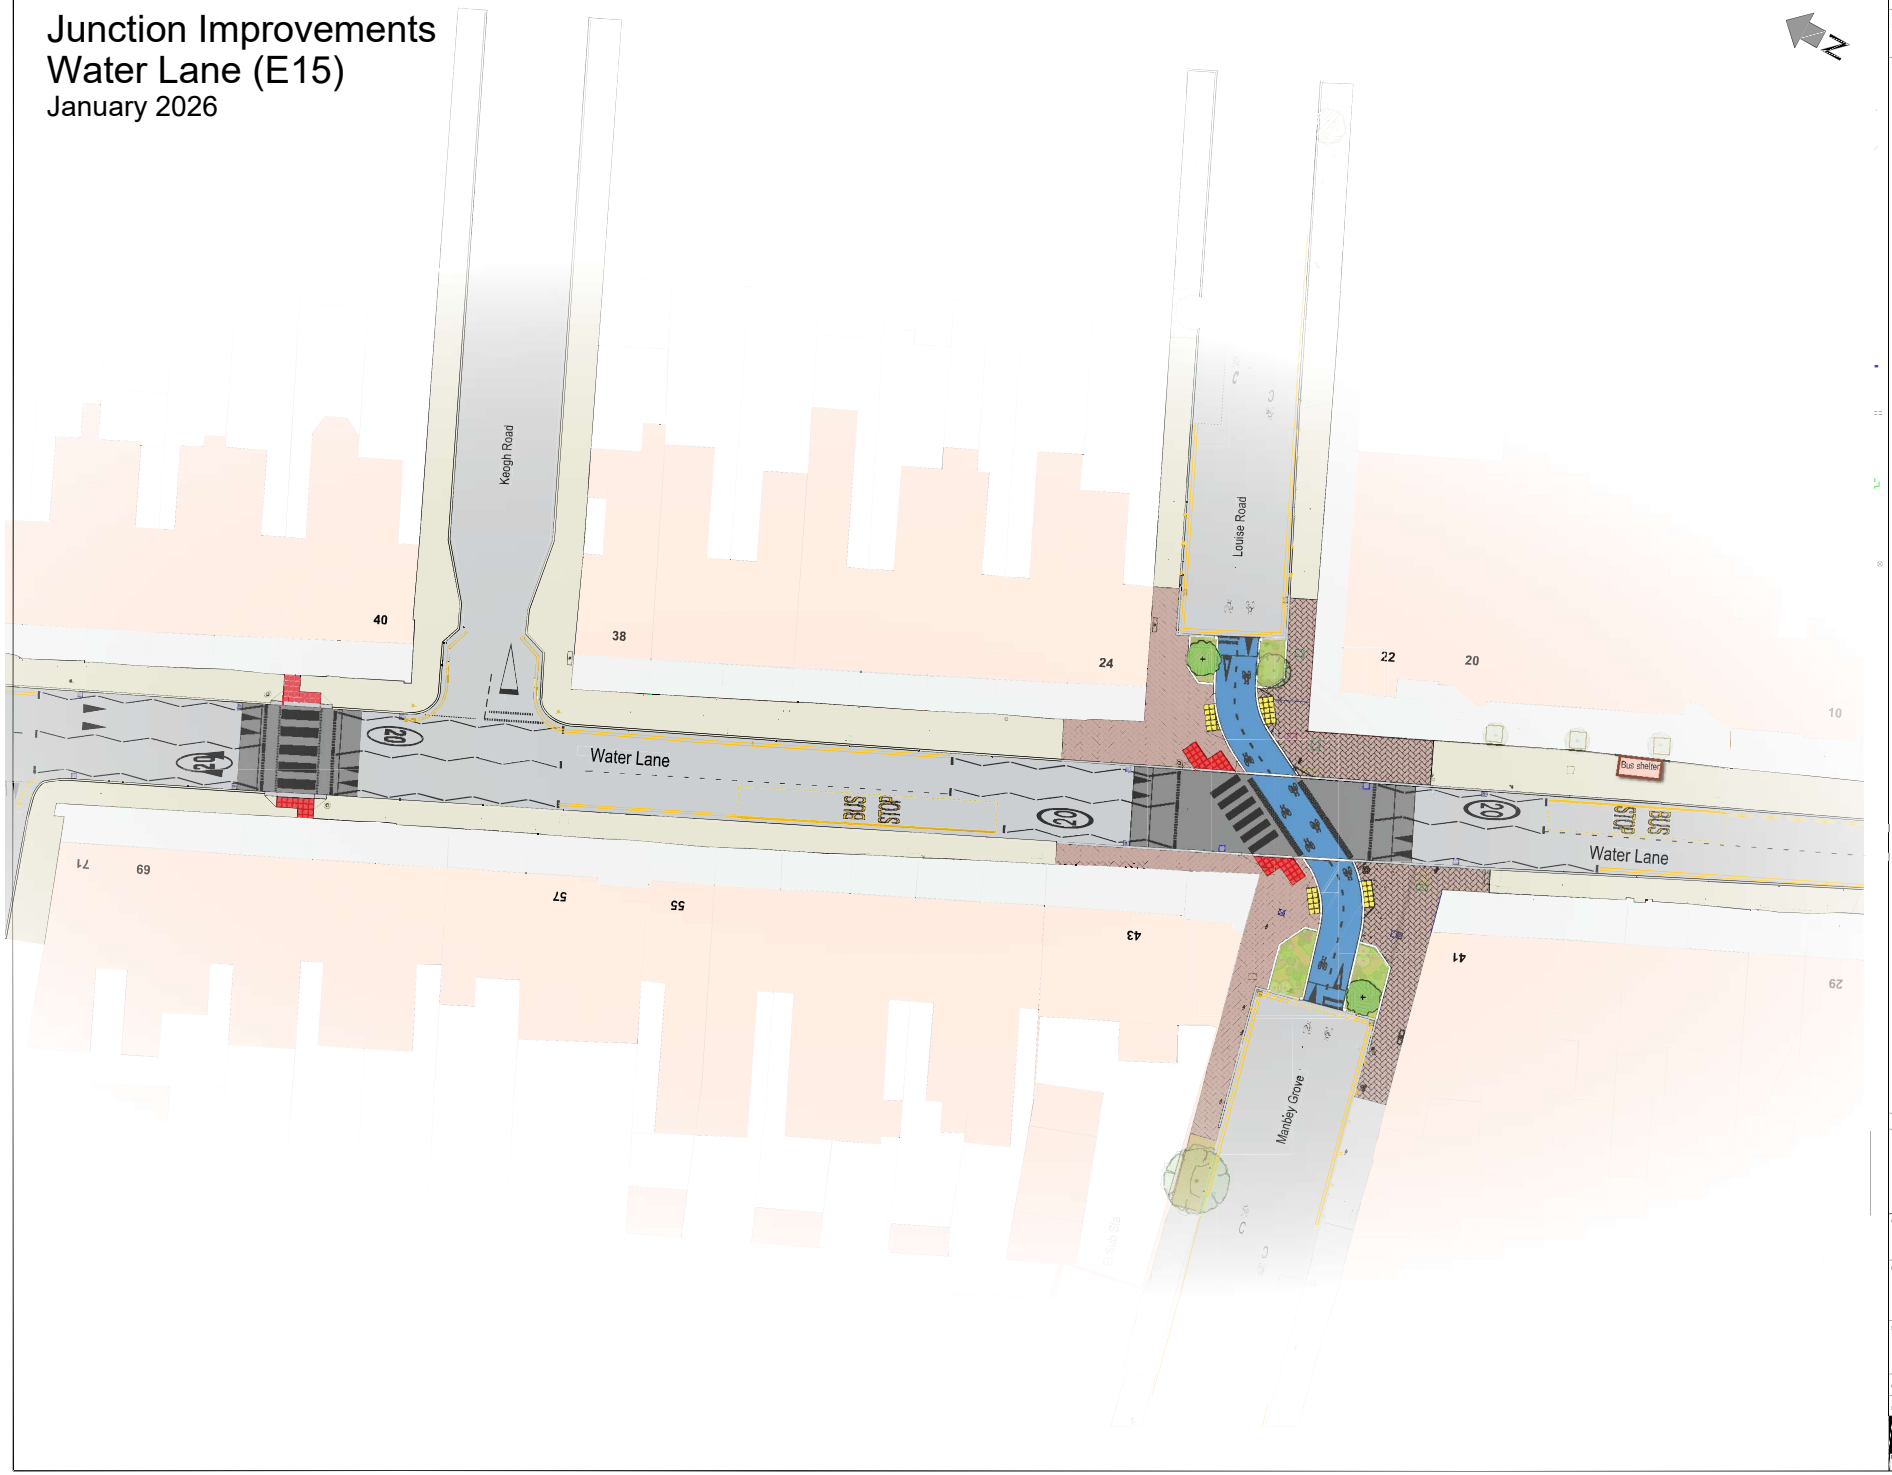

NOTES

© Crown copyright and database rights 2023 OS AC0000851117.
You are permitted to use this data solely to enable you to respond to, or interact with, the organisation that provided you with the data. You are not permitted to copy, sub-license, distribute or sell any of this data to third parties in any form.

KEY

- Cycle track
- Footway
- Zebra crossing
- Block paving footway
- Tactile paving at crossings
- Rain garden
- Existing tree
- Proposed tree

REV	DATE	DESCRIPTION	BY	CKD

Newham London

CLIENT
London Borough of Newham
Highways and Sustainable Transport

PROJECT
Junciton Improvements
Water Lane (E15)
Maryland/ Stratford

SUBJECT
LANDSCAPE PLAN

CONTRACT No.

SCALE

DRAWN	GW
DESIGNED	OB, GW
CHECKED	
APPROVED	

DRAWING No.

REV

PROJECT STAGE: For Information

DATE ISSUED: January 2026